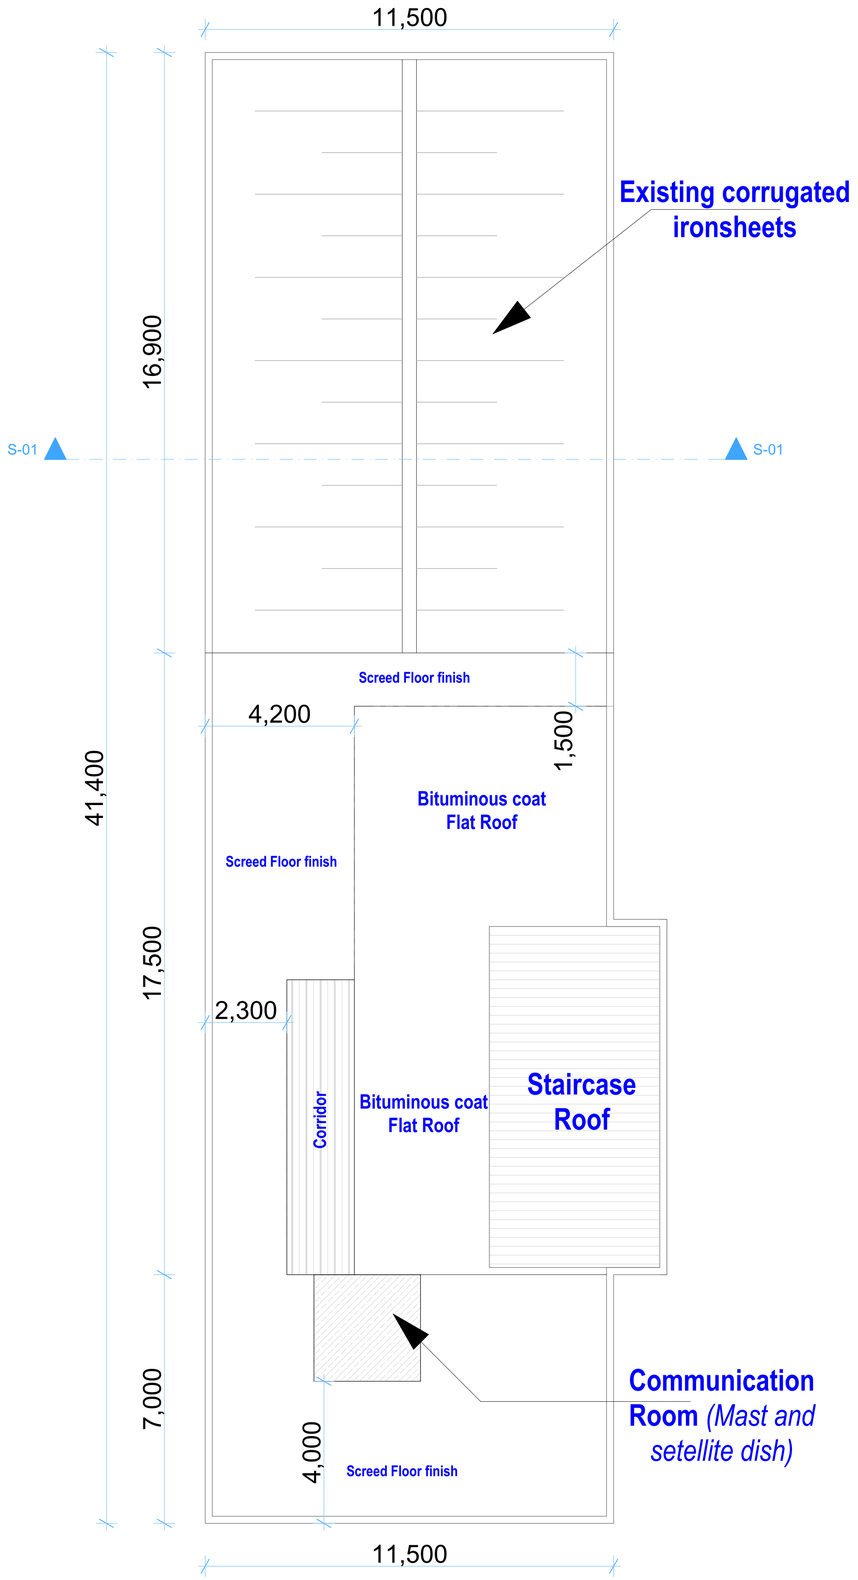

WAKULIMA HOUSE ROOF PLAN

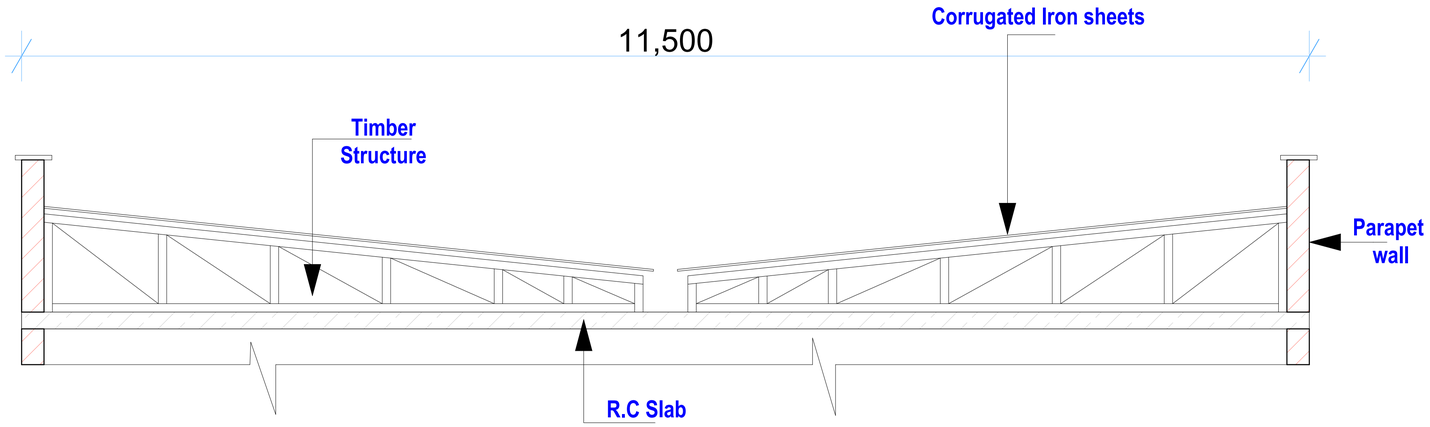

SECTION 01-01

GENERAL NOTES

1). All measurements in millimetres unless otherwise stated

2.) All dimensions to be checked on site. Written dimension rules over scaled dimensions. ANY discrepancy in dimensions to be reported to the Residence Engineer before any work commences.

3.) All construction works to comply with the latest K.B.S standard codes of practice.

PROPOSED RENOVATIONS & REHABILITATION

1.) Remove existing corrugated roofing sheets and timber structure, store the removed materials as will be directed by the residence Enginner.

2.) Replace ceiling boards at roof top structure in corridor section

3). Repair floor likage by replacing bituminous water proof @ floor screed, as shall be directed.

4.) Replace ceiling boards at fifth floor as shall be directed.

5.) Check all down pipes and rain gutters; unblock/ repair as shall be directed.

NB:-
This drawing is meant to assist the tenderer in understanding the nature of activities expected to be undertaken. Must be interpleted in conjuction with BoQs and Residence Engineer's instructions.

The tenderer is therefore advised to visit the site before pricing and ascertain the nature of the existing buildings and services. No claims arising from the Tenderers ignorance will be entertained.

REV.	DESCRIPTION:	DATE:	DRAWN BY:	DESIGNED / CHECKED BY:	CLIENT:	PROJECT: RENOVATIONS AND REHABILITATION TO HEADQUARTERS (NEW KPCU)	
A.	FIRST ISSUE	06/12/2020	F K. Ngigi	1. Eng. Musungu	MINISTRY OF AGRIGULTURE, LIVESTOCK, FISHERIES &COORPARATIVES	TITLE: WAKULIMA HOUSE	DRG NO: ----
							SCALE: 1:150, 1:100
						Contract NO:	Sheet: 1
							N. Sheet: