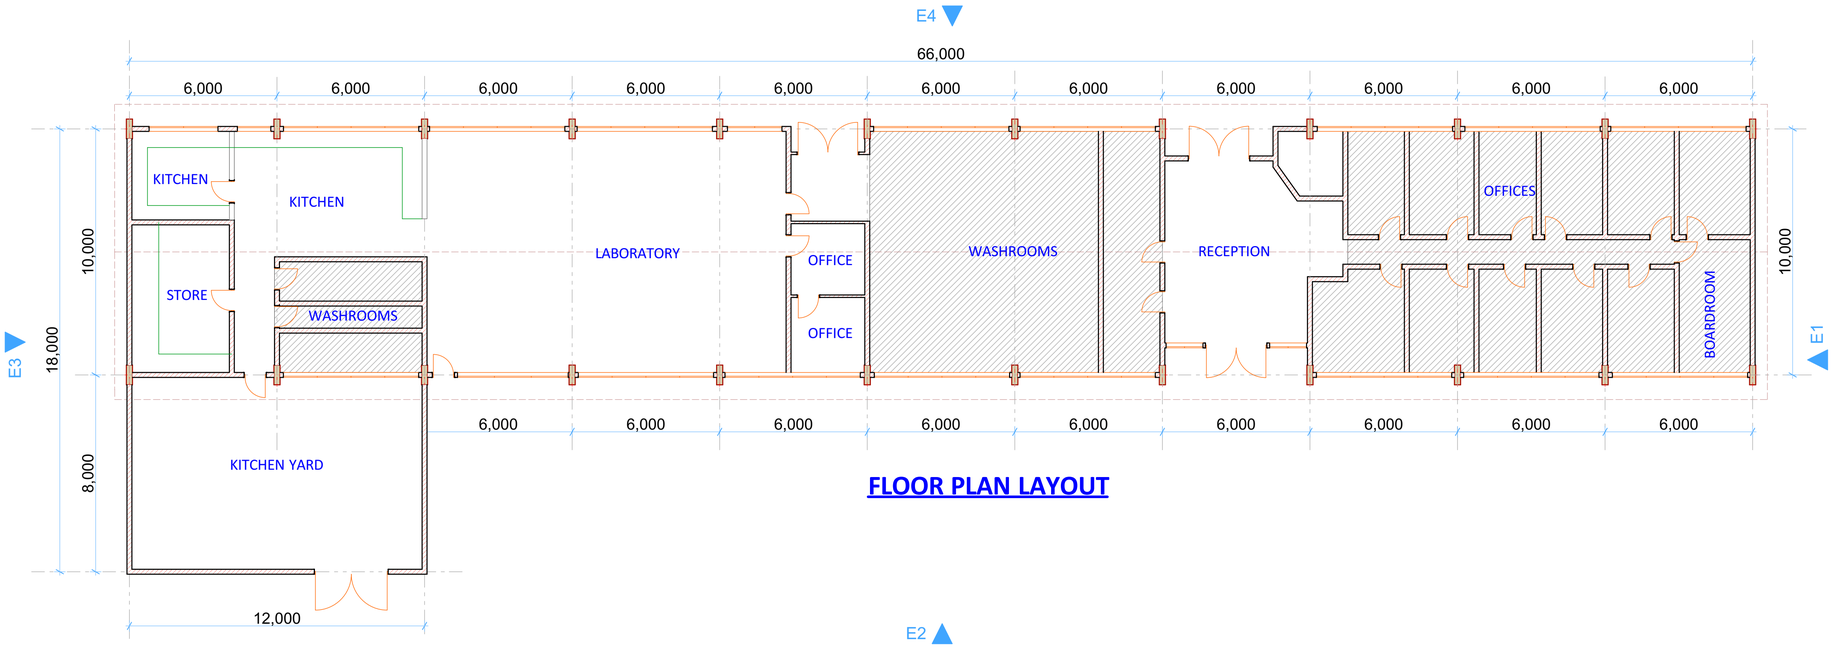

FLOOR PLAN LAYOUT

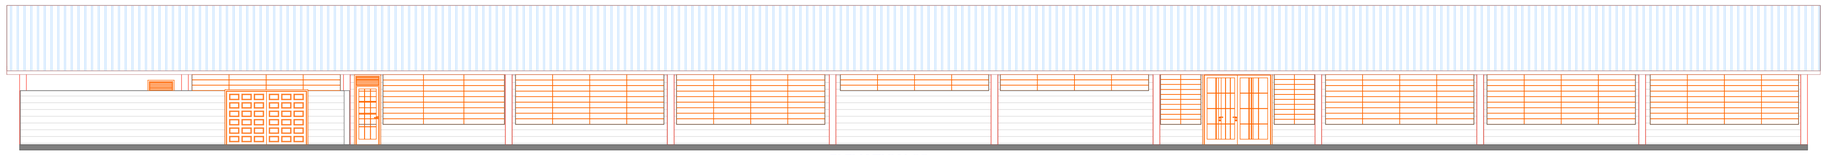

ELEVATION 02

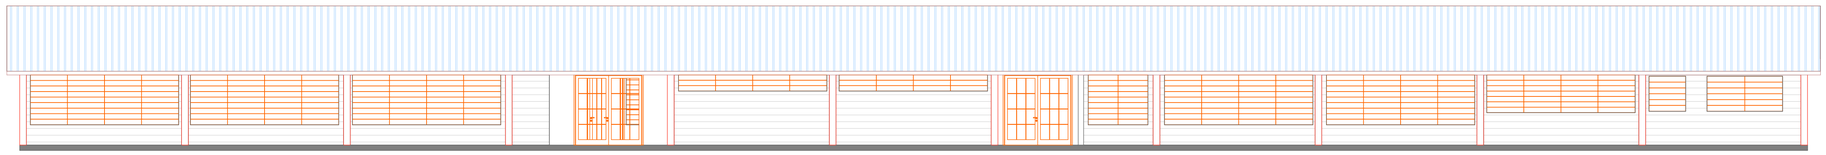

ELEVATION 04

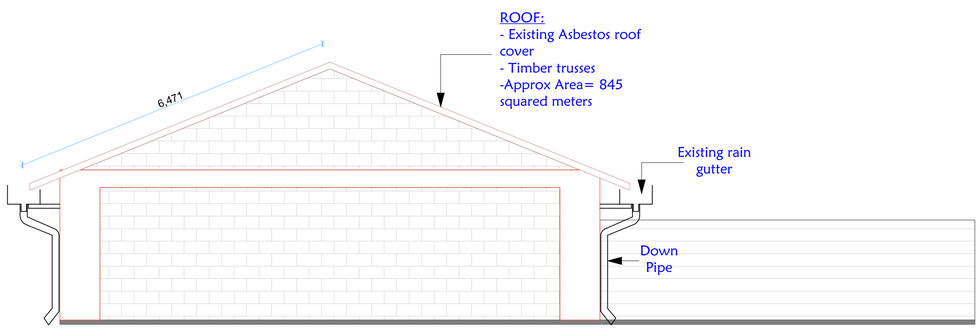

ELEVATION 03

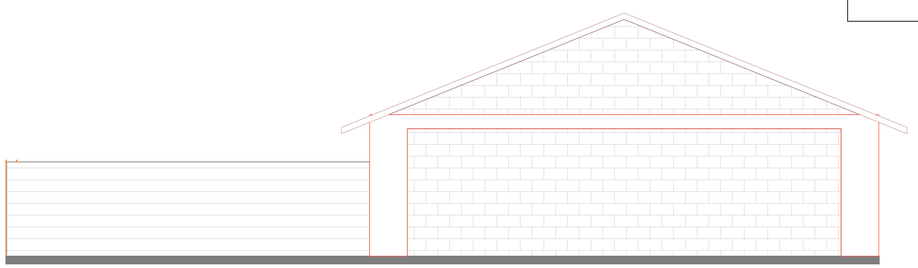

ELEVATION 01

GENERAL NOTES

1). All measurements in millimetres unless otherwise stated

2.) All dimensions to be checked on site. Written dimension rules over scaled dimensions. ANY discrepancy in dimensions to be reported to the Residence Engineer before any work commences.

3.) All construction works to comply with the latest K.B.S standard codes of practice.

PROPOSED RENOVATIONS & REHABILITATION

1.) Roof replacements
2.) Rain gutter repair
3.) Window grills
4.) External finishes (painting)
5.) Floor Tiles office block
6.) Ceiling painting
7.) Ablation block repairs and fittings replacement.

REV.	DESCRIPTION:	DATE:	DRAWN BY:	DESIGNED / CHECKED BY:	CLIENT:	PROJECT: RENOVATIONS AND REHABILITATION TO DANDORA (NEW KPCU)	
A.	FIRST ISSUE	28/05/2020	F K. Ngigi	1. Eng. Richard Kanui	MINISTRY OF AGRIGULTURE, LIVESTOCK, FISHERIES &COORPARATIVES	TITLE: ADMINISTRATION BLOCK	DRG NO: ----
				2. Eng. Dishon Mukaya			SCALE: 1:120, 1:100
				3. Eng. Musungu		Contract NO:	Sheet:
				4. Eng. Micheal Kamwere			N. Sheet:
				5. Eng. Simiyu			