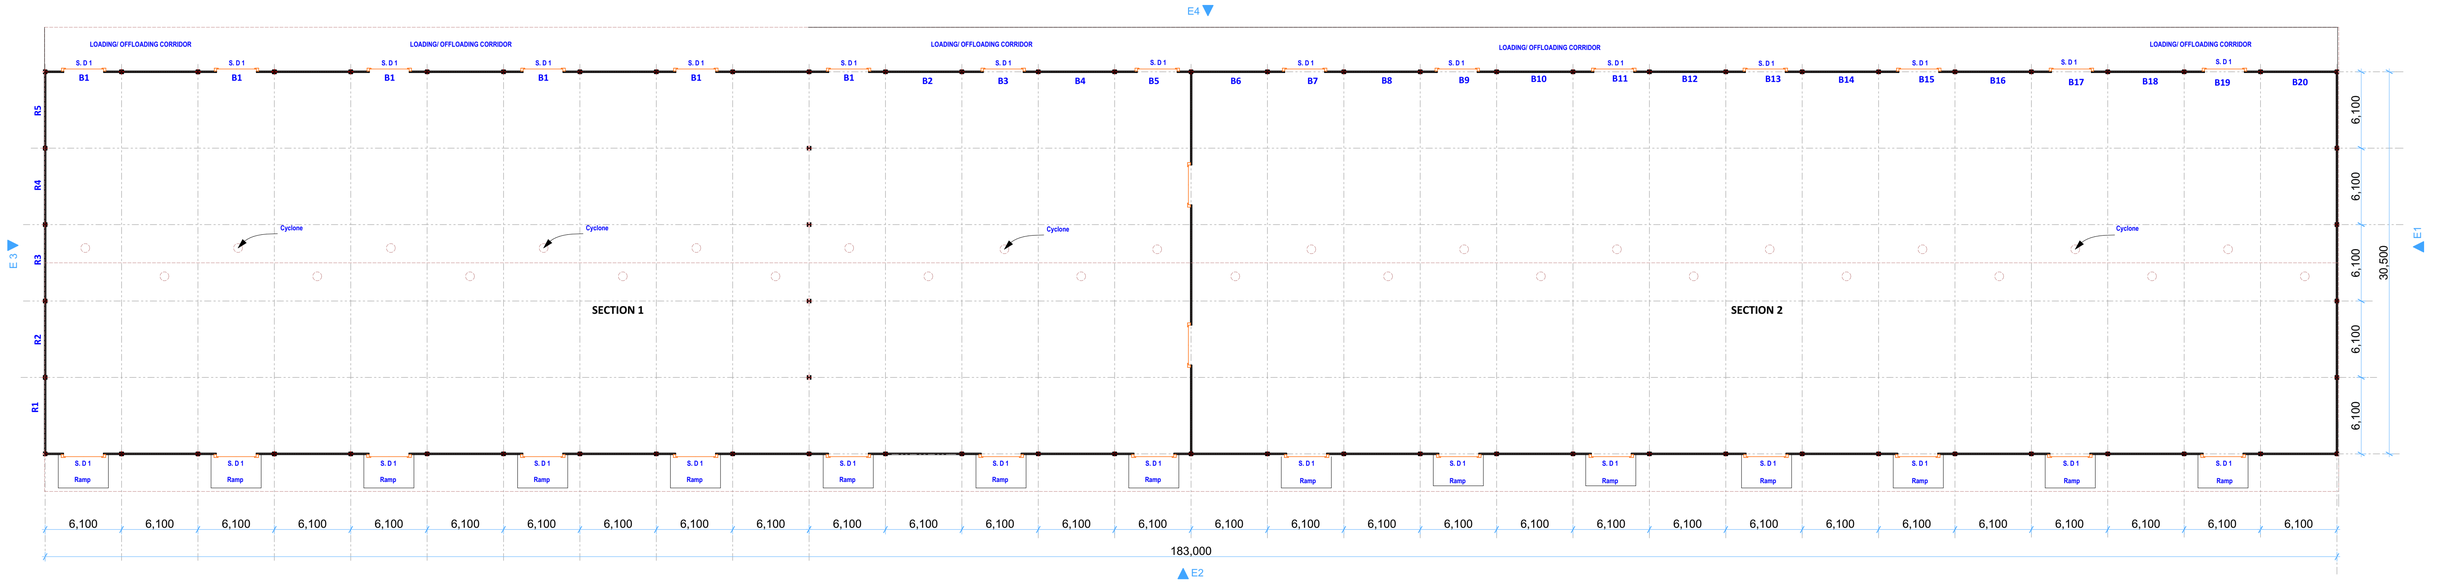

FLOOR PLAN

ELEVATION O2

ELEVATION O2

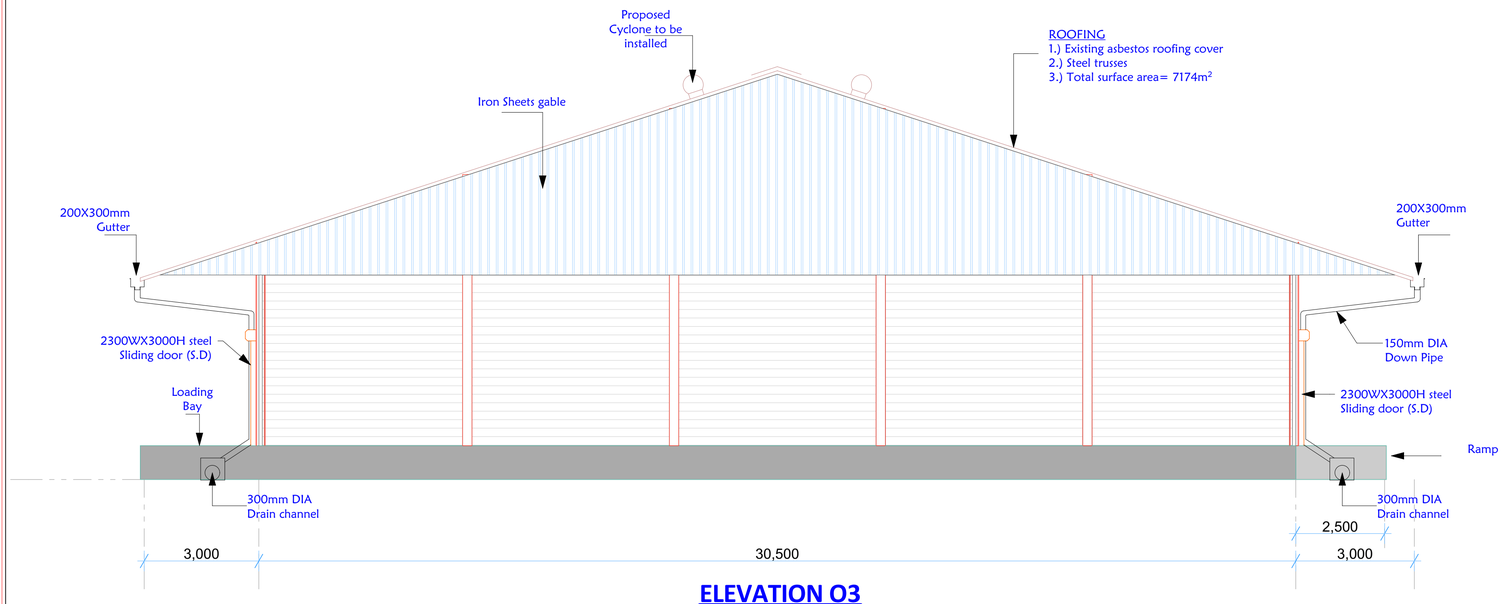

ELEVATION O3

GENERAL INFORMATION

1.) Total Floor Area = 5582M²
2.) Total roof Area = 7174M²
3.) No of Main Doors = 32
4.) Total external
surface area for painting = 2532M²
5.) Total Internal walls painting = 3228 M²

PROPOSED RENOVATIONS & REHABILITATION

1.) Replace roof covering
2.) Rain gutter repairs
3.) Down pipe repairs
4.) Main steel doors repairs
5.) unblocking rain water drain channels
6.) Cyclone installation
7.) External painting
8.) Printh area painting
9.) Ceiling repair
10.) Ceiling painting
11.)Internal painting

GENERAL NOTES

1). All measurements in millimetres unless otherwise stated

2.) All dimensions to be checked on site. Written dimension rules over scaled dimensions. ANY discrepancy in dimensions to be reported to the Residence Engineer before any work commences.

3.) All construction works to comply with the latest K.B.S standard codes of practice.

REV.	DESCRIPTION:	DATE:	DRAWN BY:	DESIGNED / CHECKED BY:	CLIENT:	PROJECT: RENOVATIONS AND REHABILITATION TO DANDORA (NEW KPCU)	
A.	FIRST ISSUE	28/05/2020	F K. Ngigi	1. Eng. Richard Kanui	MINISTRY OF AGRIGULTURE, LIVESTOCK, FISHERIES &COORPARATIVES	TITLE: STORE 10	DRG NO: ----
				2. Eng. Dishon Mukaya			SCALE: 1:250, 1:100
				3. Eng. Musungu		Contract NO:	Sheet:
				4. Eng. Micheal Kamwere			N. Sheet:
				5. Eng. Simiyu			