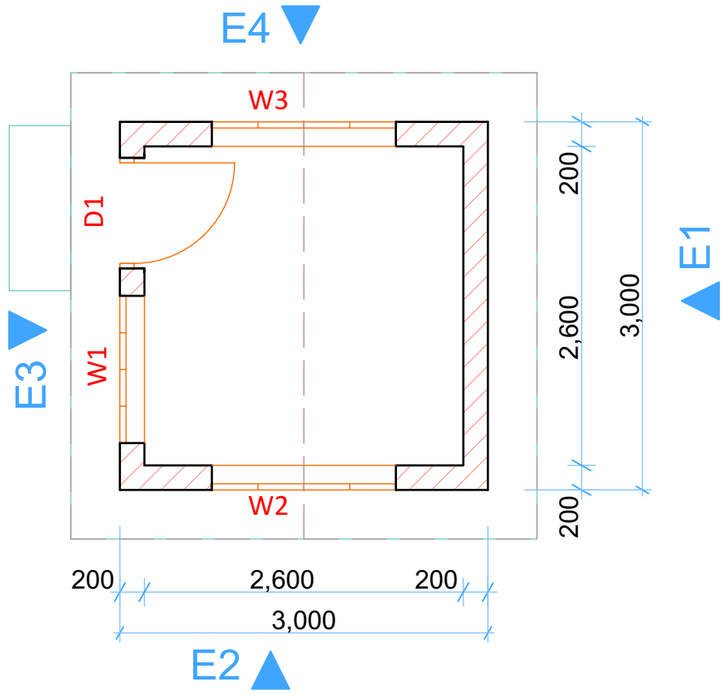

GUARD HOUSE FLOOR PLAN

GENERAL NOTES

1). All measurements in millimetres unless otherwise stated

2.) All dimensions to be checked on site. Written dimension rules over scaled dimensions. ANY discrepancy in dimensions to be reported to the Residence Engineer before any work commences.

3.) All construction works to comply with the latest K.B.S standard codes of practice.

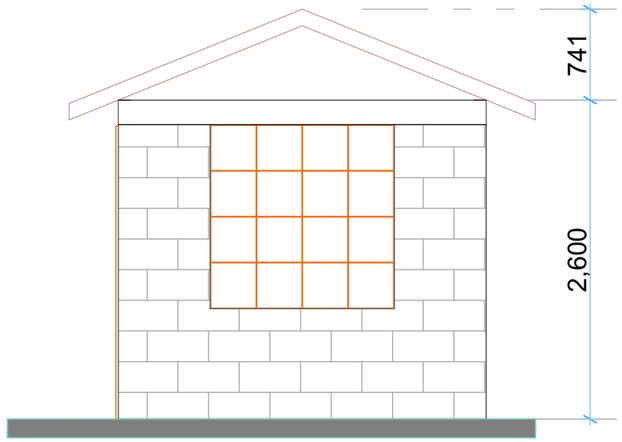

ELEVATION 02 & 04

SPECIFIC NOTES

1). Demolish the existing guard house and store demolished materials as directed.

2.) Asbestos to be removed under strict supervision and directions. Must be handled carefully and disposed off safely.

3.) New guard house to be set at exact location of demolished old house. (Refer master plan for location)

	WINDOWS & DOOR SHEDULE
D1	Standard door 2100X900mm
W1	1500h X1200w Steel window
W2	1500h X1500w Steel window
W3	1500h X1500w Steel window

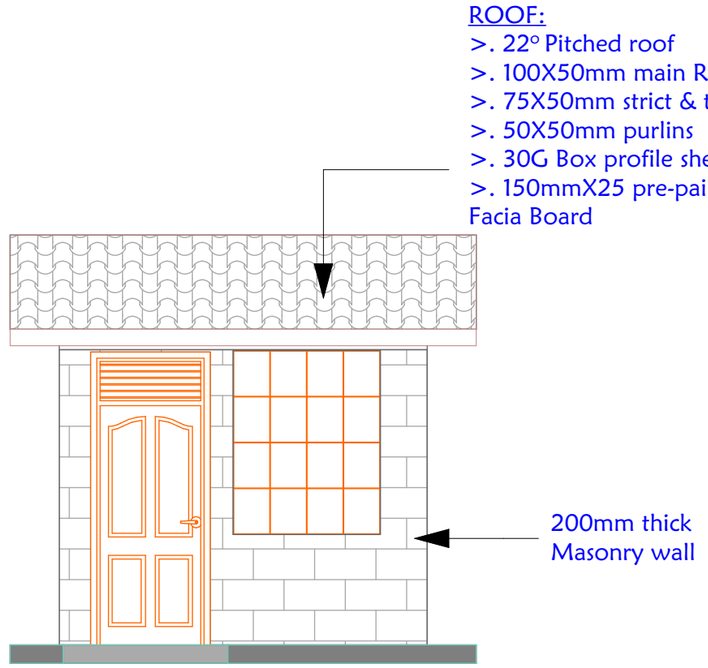

ELEVATION 03

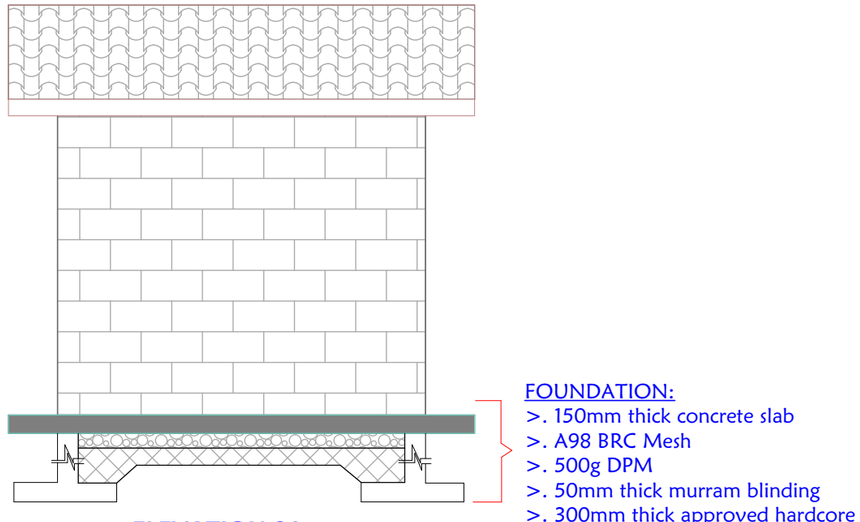

ELEVATION 01

REV.	DESCRIPTION:	DATE:	DRAWN BY:	DESIGNED / CHECKED BY:		CLIENT:	PROJECT: RENOVATIONS AND REHAILITATION TO SAGANA (NEW KPCU)	
A.	FIRST ISSUE	28/05/2020	F K. Ngigi	1.	Eng. Richard Kanui	MINISTRY OF AGRIGULTURE, LIVESTOCK, FISHERIES & COORPORATIVES	TITLE: GUARD HOUSE	DRG NO: ----
				2.	Eng. Dishon Mukaya			SCALE: 1:50
				3.	Eng. Musungu		Contract NO:	Sheet:
				4.	Eng. Michael Kamwere			N. Sheet:
				5.	Eng. Simiyu			