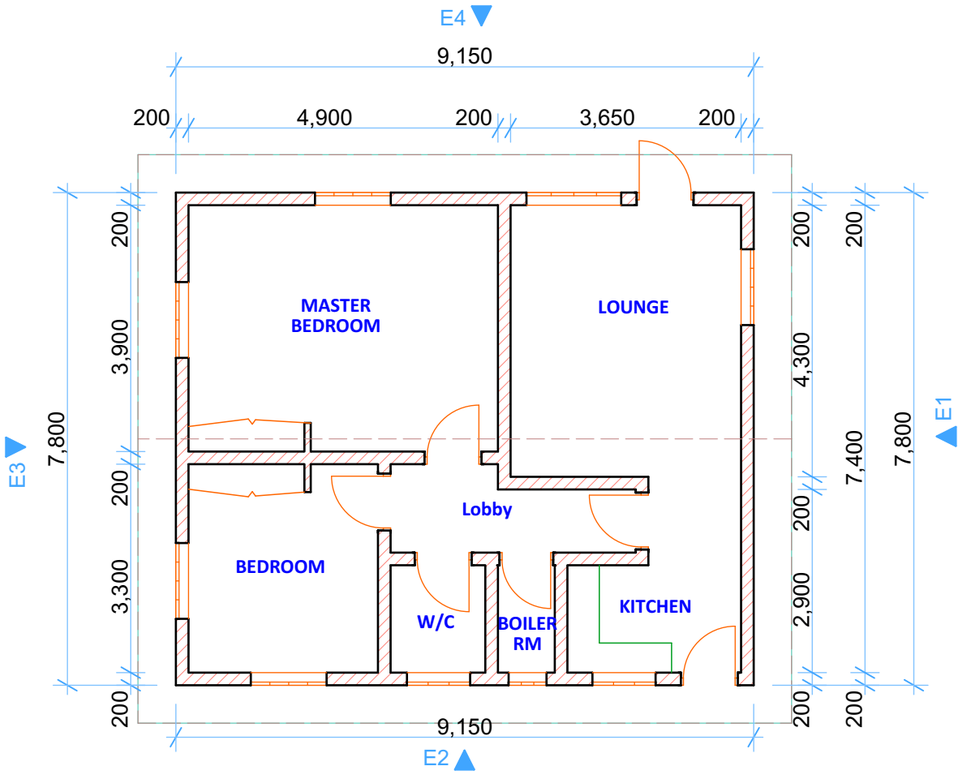

FLOOR PLAN LAYOUT

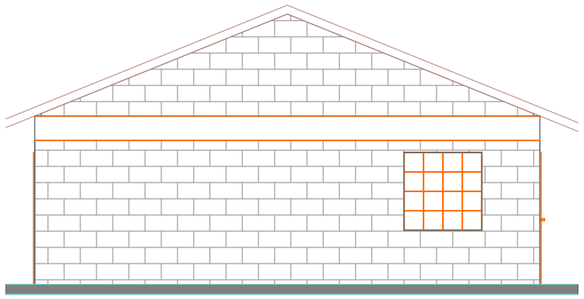

ELEVATION 01

GENERAL NOTES

1). All measurements in millimetres unless otherwise stated

2.) All dimensions to be checked on site. Written dimension rules over scaled dimensions. ANY discrepancy in dimensions to be reported to the Residence Engineer before any work commences.

3.) All construction works to comply with the latest K.B.S standard codes of practice.

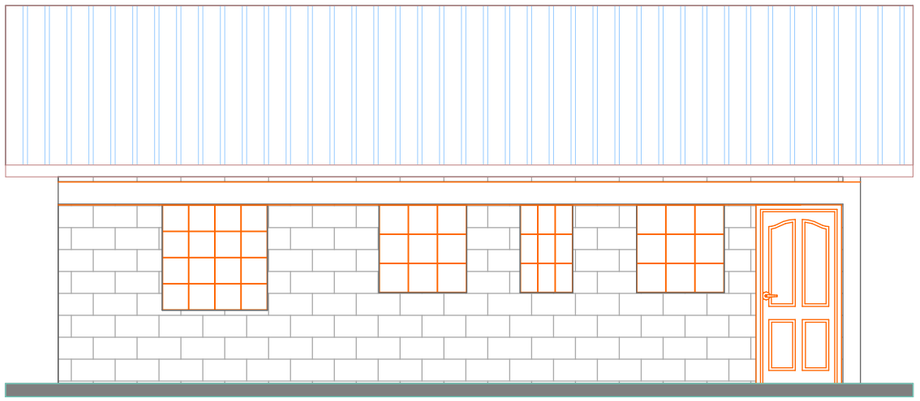

ELEVATION 02

ROOFING

1.) Existing asbestos roofing cover
2.) Timber trusses
3.) Total roof surface area= 70m²

150X150mm Exisiting rain gutter

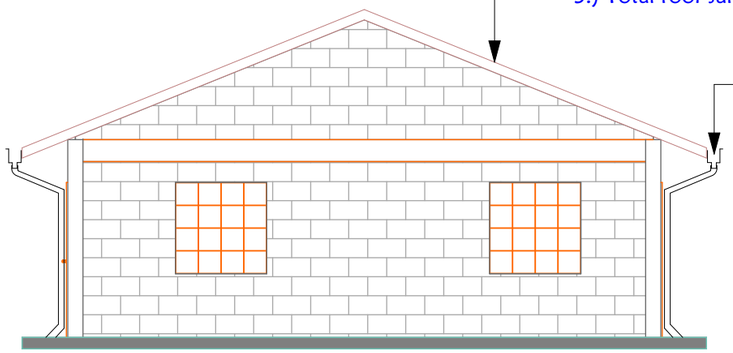

ELEVATION 03

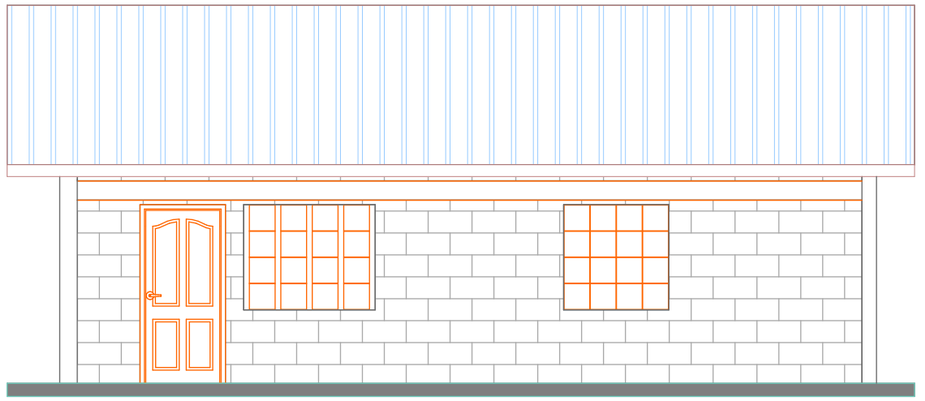

ELEVATION 04

REV.	DESCRIPTION:	DATE:	DRAWN BY:	DESIGNED / CHECKED BY:		CLIENT:	PROJECT: RENOVATIONS AND REHAILITATION TO SAGANA (NEW KPCU)	
A.	FIRST ISSUE	28/05/2020	F K. Ngigi	1.	Eng. Richard Kanui	MINISTRY OF AGRIGULTURE, LIVESTOCK, FISHERIES & COORPORATIVES		
				2.	Eng. Dishon Mukaya		TITLE: MANAGER'S HOUSE	DRG NO: ----
				3.	Eng. Musungu			SCALE: 1:50
				4.	Eng. Michael Kamwere		Contract NO:	Sheet:
				5.	Eng. Simiyu			N. Sheet: