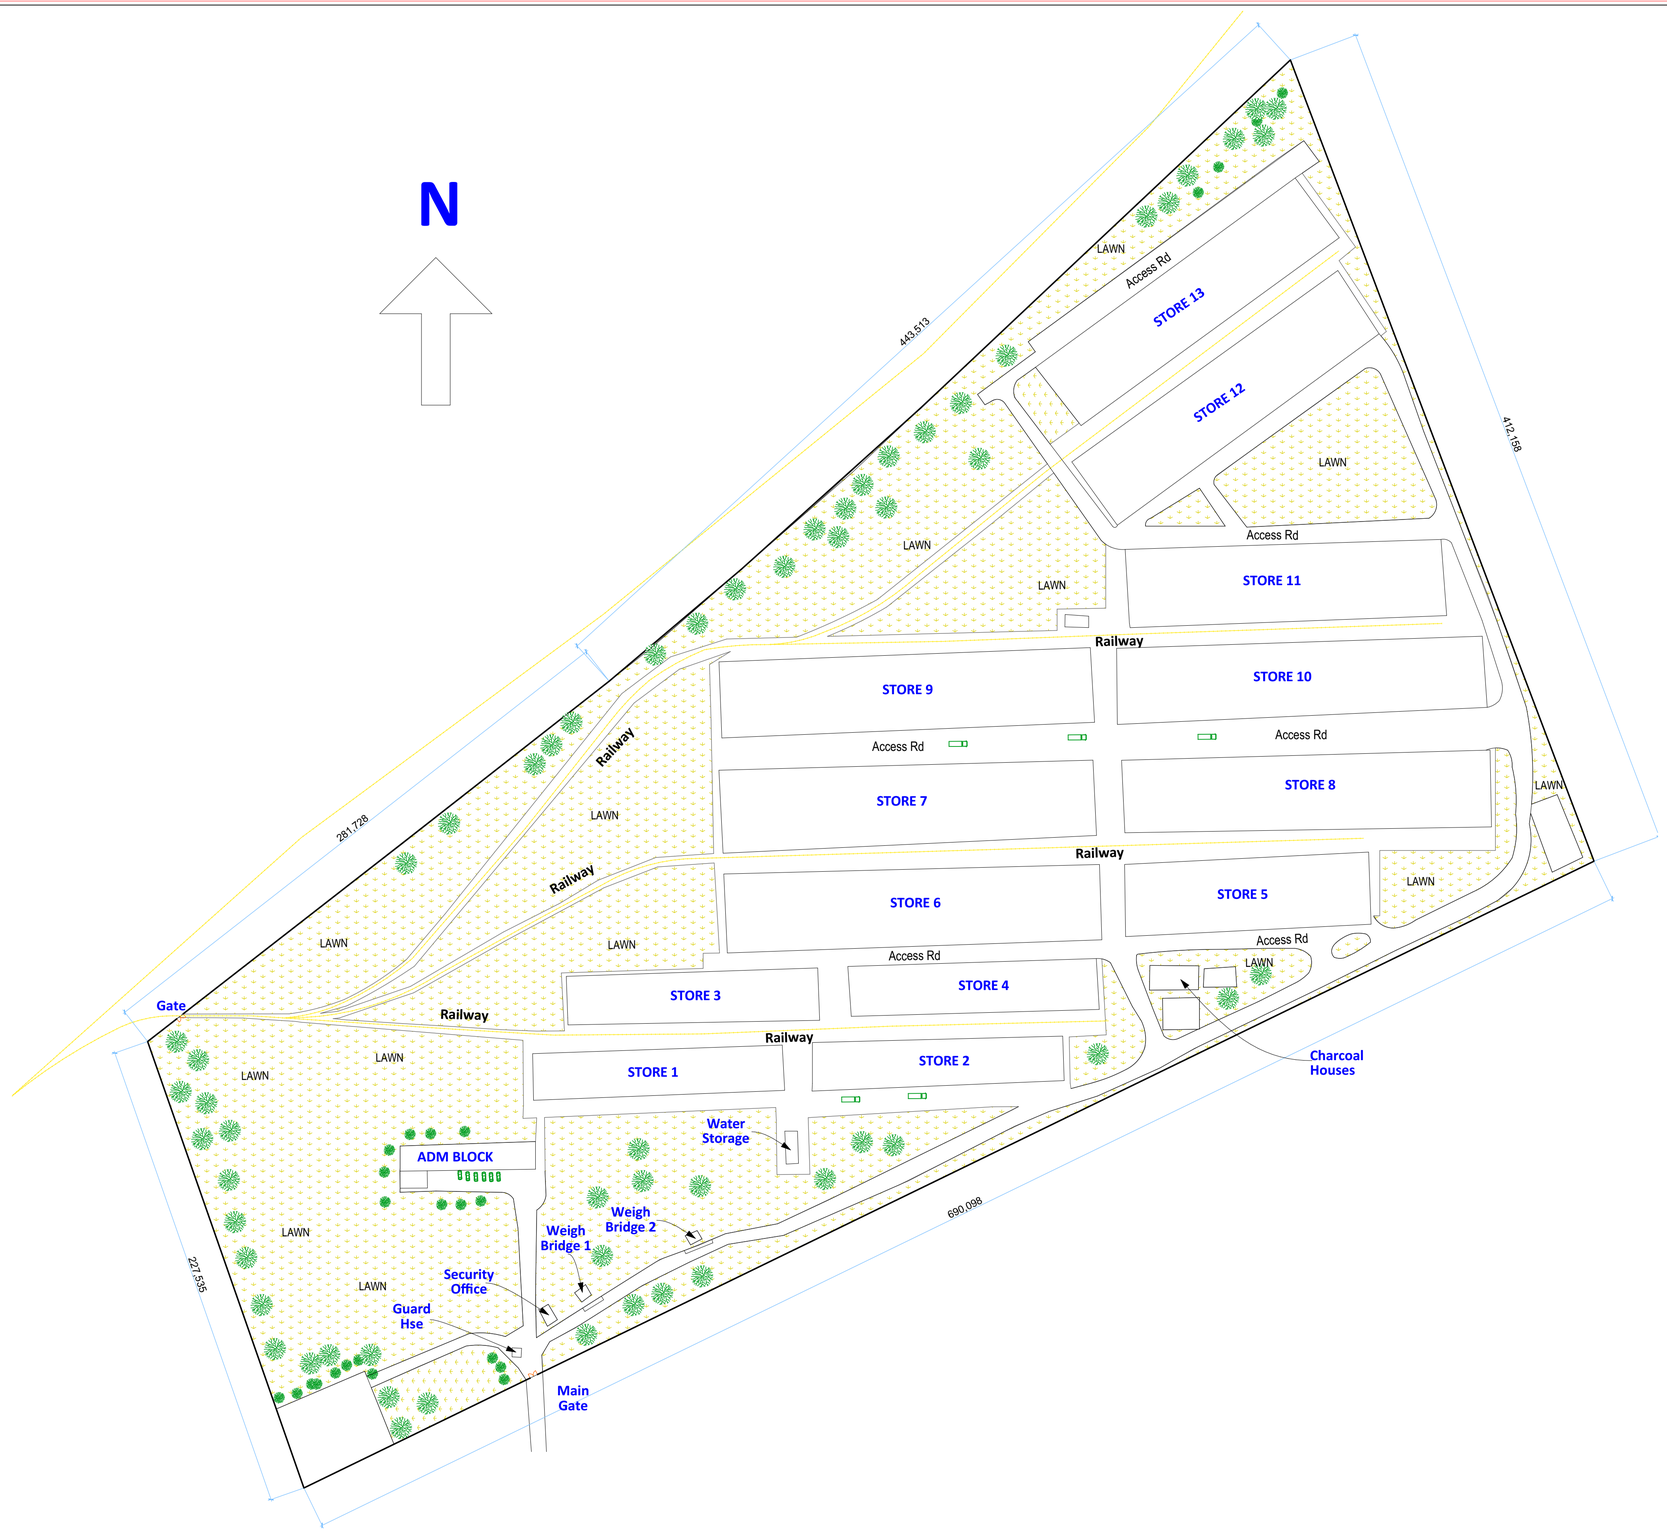

GENERAL INFORMATION

1.) Total Land Area = 21.3Ha/ 212,718M^2
2.) Boundary Perimeter = 2055M
3.) Access road to main gate = 315M

PROPOSED RENOVATIONS & REHABILITATION

1.)Guard house
2.) weigh bridge control rooms
3.) Security office
4.) Landscaping
5.) Administration block
6.) Store 1 to 13
7.) External works

DANDORA NEW KPCU SITE PLAN LAYOUT

REV.	DESCRIPTION:	DATE:	DRAWN BY:	DESIGNED / CHECKED BY:	CLIENT:	PROJECT: RENOVATIONS AND REHABILITATION TO DANDORA (NEW KPCU)	
A.	FIRST ISSUE	28/05/2020	F K. Ngigi	1. Eng. Richard Kanui	MINISTRY OF AGRIGULTURE, LIVESTOCK, FISHERIES &COORPARATIVES	TITLE: MASTER PLAN LAYOUT	DRG NO: ----
				2. Eng. Dishon Mukaya			SCALE: 1:1500
				3. Eng. Musungu		Contract NO:	Sheet: 1
				4. Eng. Micheal Kamwere			N. Sheet:
				5. Eng. Simiyu			