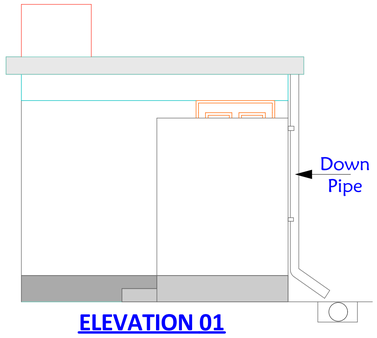

ELEVATION 01

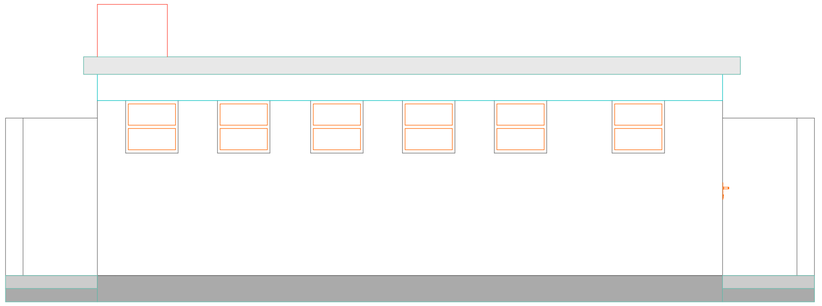

ELEVATION 02

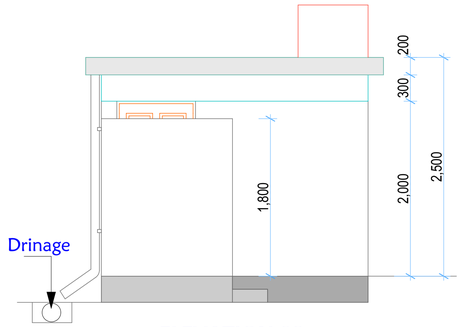

ELEVATION 03

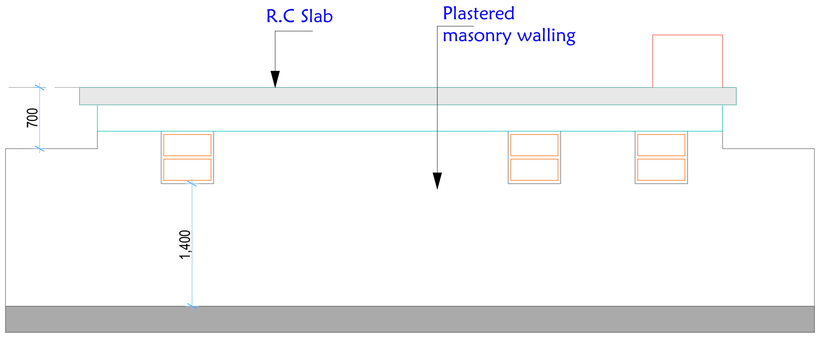

ELEVATION 04

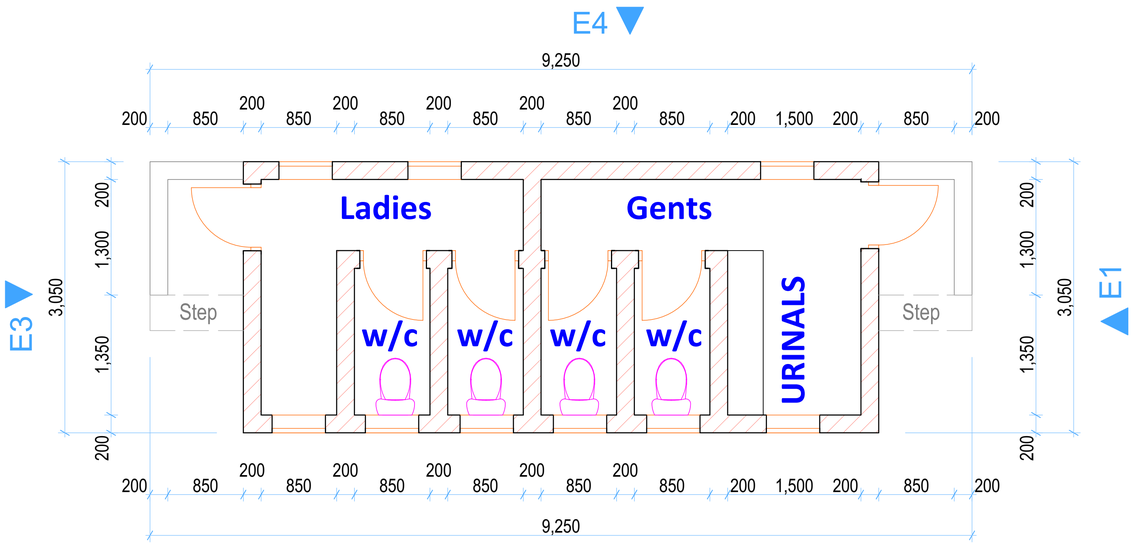

FLOOR PLAN LAYOUT

DEMOLITIONS

1.) Carefully remove the existing floor tiles, hack existing 25mm thick c/s floor screed and prepare surface to receive new floor Tiles as shall be directed by R.E

2.) Carefully remove the existing toilet cisterns and store as directed

PROPOSED REHABILITATION AND REPAIRS

1.) Roof repairs and screeding with bituminous waterproofing

2.) External and internal painting as directed by R.E

3.) Window panes repairs, and grills installation as shall be directed by R.E

4.) Floor repairs and new tiling installation

5.) Plumbing, Drainage & electrical works repairs as shall be directed by R.E

NB:-
This drawing is meant to assist the tenderer in understanding the nature of activities expected to be undertaken. Must be interpleted in conjuction with BoQs and Residence Engineer's instructions.

The tenderer is therefore advised to visit the site before pricing and ascertain the nature of the existing buildings and services. No claims arising from the Tenderers ignorance will be entertained.

GENERAL NOTES

1). All measurements in millimetres unless otherwise stated

2.) All dimensions to be checked on site. Written dimension rules over scaled dimensions. ANY discrepancy in dimensions to be reported to the Residence Engineer before any work commences.

3.) All construction works to comply with the latest K.B.S standard codes of practice.

REV.	DESCRIPTION:	DATE:	DRAWN BY:	DESIGN TEAM:	CLIENT:	PROJECT: RENOVATIONS AND REHABILITATION TO MERU (NEW KPCU)	
A.	FIRST ISSUE	28/05/2020	F K. Ngigi	1. Eng. Richard Kanui	MINISTRY OF AGRIGULTURE, LIVESTOCK, FISHERIES &COORPARATIVES	TITLE: ABLUTION BLOCK	DRG NO: ----
				2. Eng. Dishon Mukaya			SCALE: 1:120, 1:100
				3. Eng. Musungu		Contract NO:	Sheet:
				4. Eng. Micheal Kamwere			N. Sheet:
				5. Eng. Simiyu			