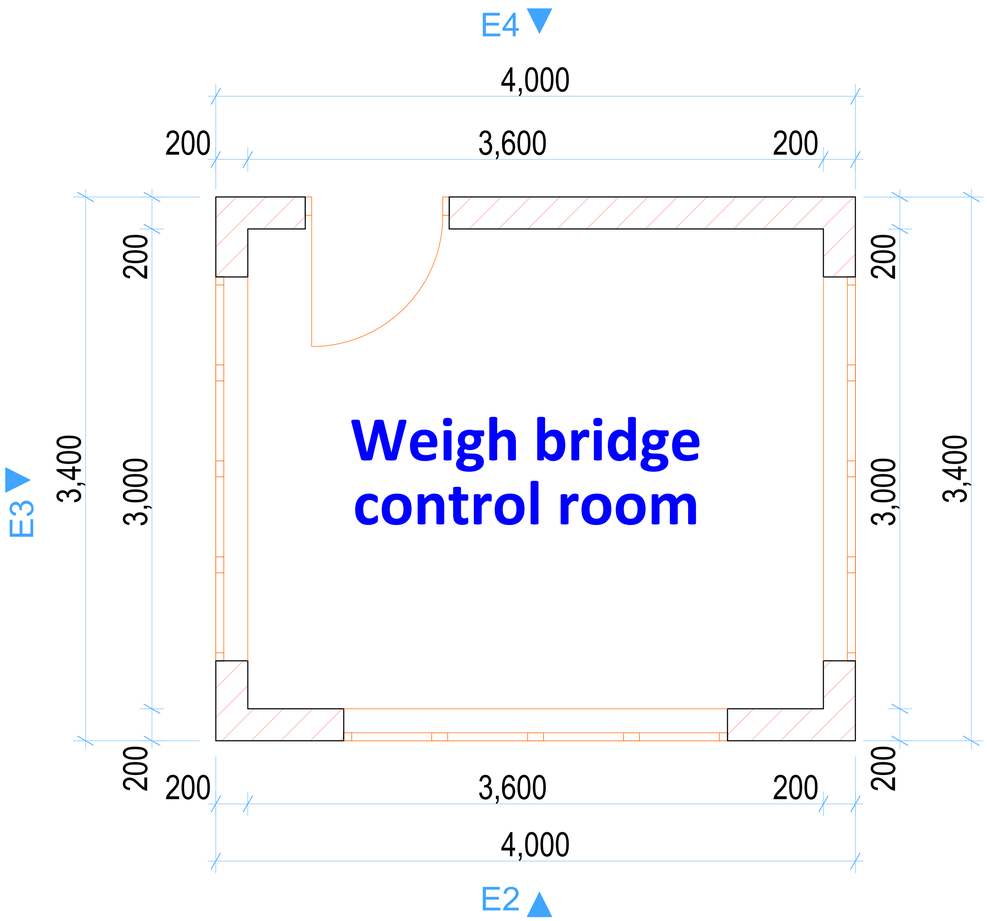


## FLOOR PLAN LAYOUT

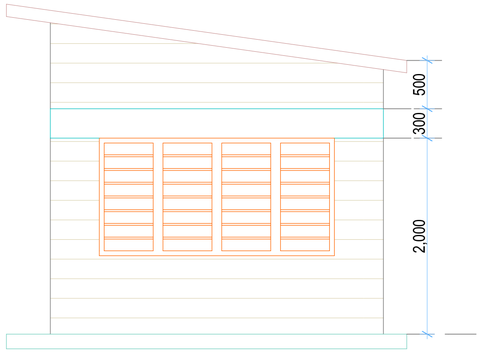


## ELEVATION 01

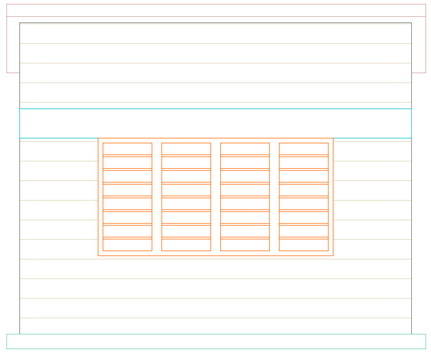

## ELEVATION 02

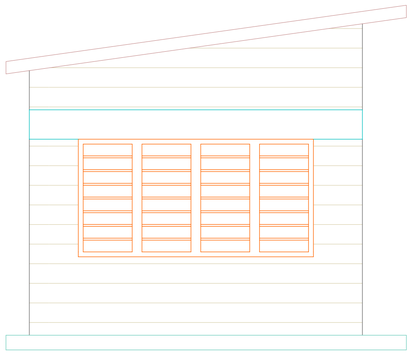

## ELEVATION 03

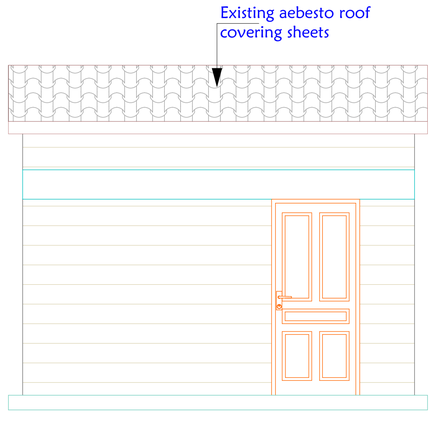


## ELEVATION 04

| DEMOLITIONS | PROPOSED REHABILITATION AND REPAIRS |
|---|---|
| 1.) Carefully remove the existing roof covering (Approx area 31 square metres) and store as directed | 1.) Roof asbesto sheet replacement with box profile sheets as shall be directed by R.E |
| 2.) Carefully remove the existing door and store as directed | 2.) Doors replacement |
| | 3.) Floor repairs and new tiling installation |
| | 4.) Interior and exterior painting |

NB:-
This drawing is meant to assist the tenderer in understanding the nature of activities expected to be undertaken. Must be interpleted in conjuction with BoQs and Residence Engineer's instructions.

The tenderer is therefore advised to visit the site before pricing and ascertain the nature of the existing buildings and services. No claims arising from the Tenderers ignorance will be entertained.

GENERAL NOTES
1). All measurements in millimetres unless otherwise stated

2.) All dimensions to be checked on site. Written dimension rules over scaled dimensions. ANY discrepancy in dimensions to be reported to the Residence Engineer before any work commences.

3.) All construction works to comply with the latest K.B.S standard codes of practice.

| REV. | DESCRIPTION: | DATE: | DRAWN BY: | DESIGN TEAM: | CLIENT: | PROJECT: RENOVATIONS AND REHABILITATION TO MERU (NEW KPCU) | |
|---|---|---|---|---|---|---|---|
| A. | FIRST ISSUE | 28/05/2020 | F K. Ngigi | 1. Eng. Richard Kanui | MINISTRY OF AGRIGULTURE, LIVESTOCK, FISHERIES &COORPARATIVES | TITLE: WEIGHBRIDGE HOUSE | DRG NO: ---- |
| | | | | 2. Eng. Dishon Mukaya | | | SCALE: 1:120, 1:100 |
| | | | | 3. Eng. Musungu | | Contract NO: | Sheet: |
| | | | | 4. Eng. Micheal Kamwere | | | N. Sheet: |
| | | | | 5. Eng. Simiyu | | | |