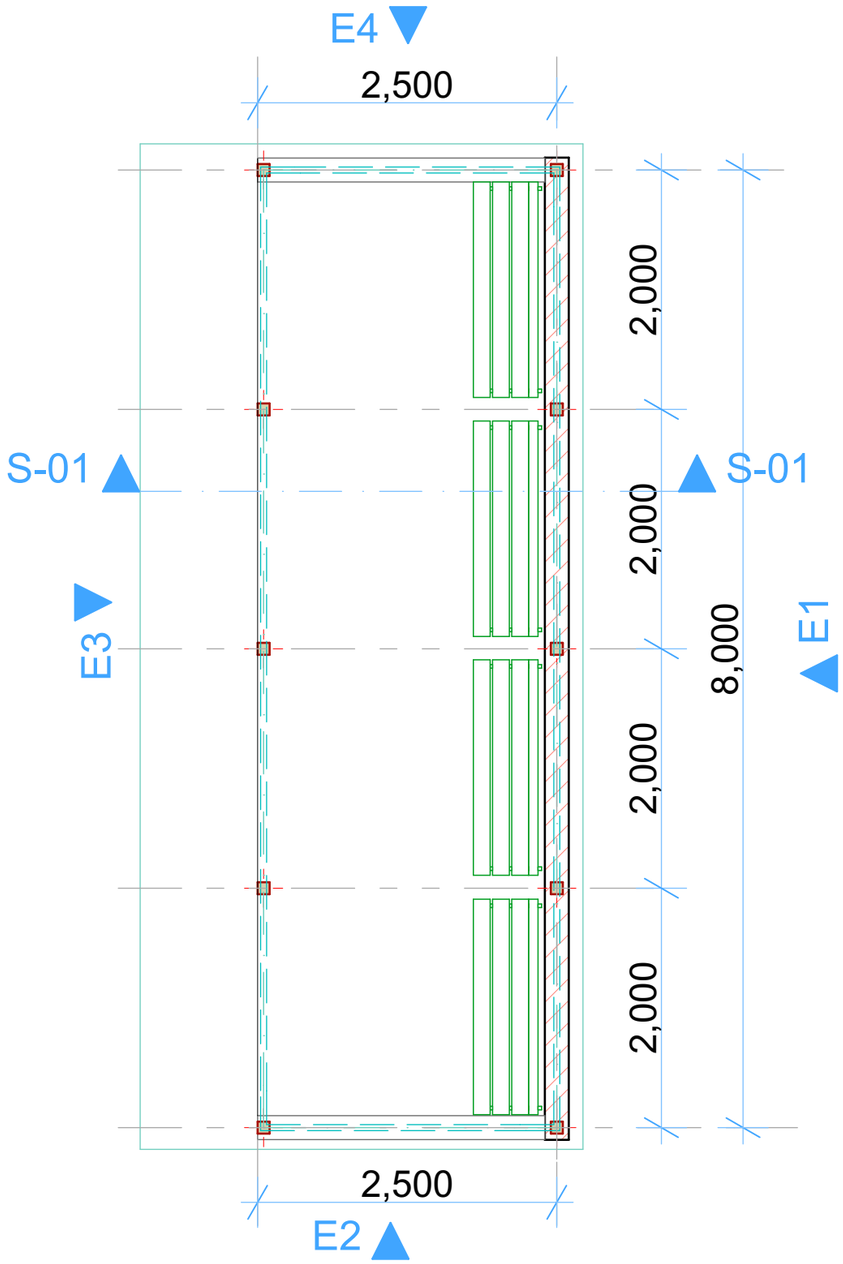

FLOOR PLAN LAYOUT

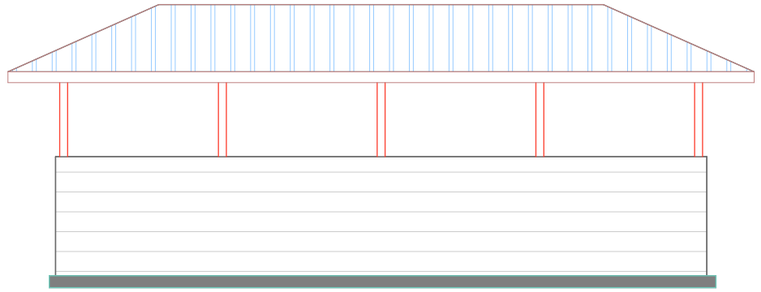

ELEVATION 01

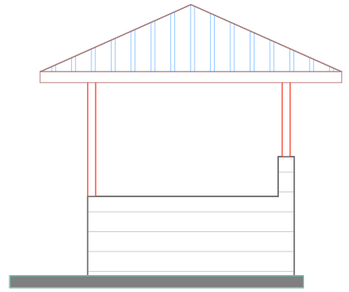

ELEVATION 02

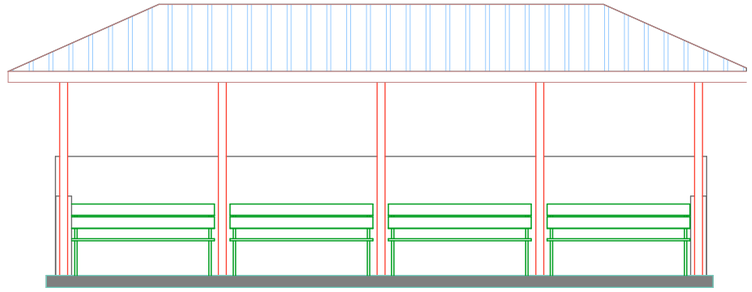

ELEVATION 03

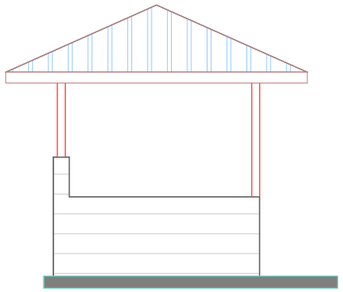

ELEVATION 04

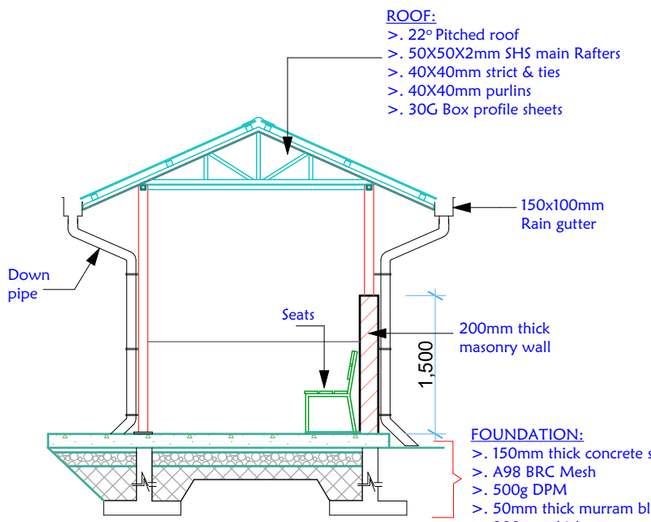

SECTION 01-01

GENERAL NOTES

1). All measurements in millimetres unless otherwise stated

2.) All dimensions to be checked on site. Written dimension rules over scaled dimensions. ANY discrepancy in dimensions to be reported to the Residence Engineer before any work commences.

3.) All construction works to comply with the latest K.B.S standard codes of practice.

REV.	DESCRIPTION:	DATE:	DRAWN BY:	DESIGNED / CHECKED BY:		CLIENT:	PROJECT: RENOVATIONS AND REHAILITATION TO SAGANA (NEW KPCU)	
A.	FIRST ISSUE	28/05/2020	F K. Ngigi	1.	Eng. Richard Kanui	MINISTRY OF AGRIGULTURE, LIVESTOCK, FISHERIES & COORPORATIVES	TITLE: WAITING BAY	DRG NO: ----
				2.	Eng. Dishon Mukaya			SCALE: 1:50
				3.	Eng. Musungu		Contract NO:	Sheet:
				4.	Eng. Michael Kamwere			N. Sheet:
				5.	Eng. Simiyu			