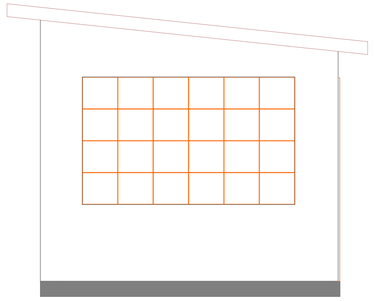

ELEVATION 01

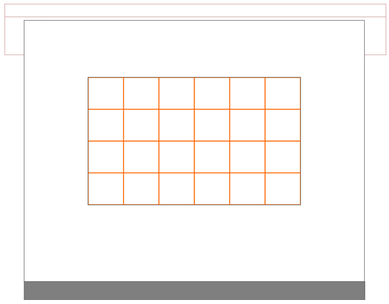

ELEVATION 02

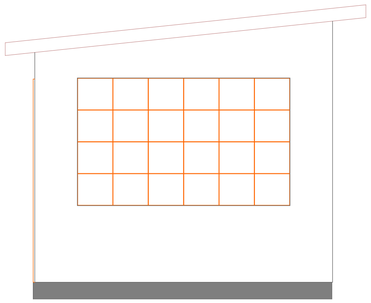

ELEVATION 03

ELEVATION 04

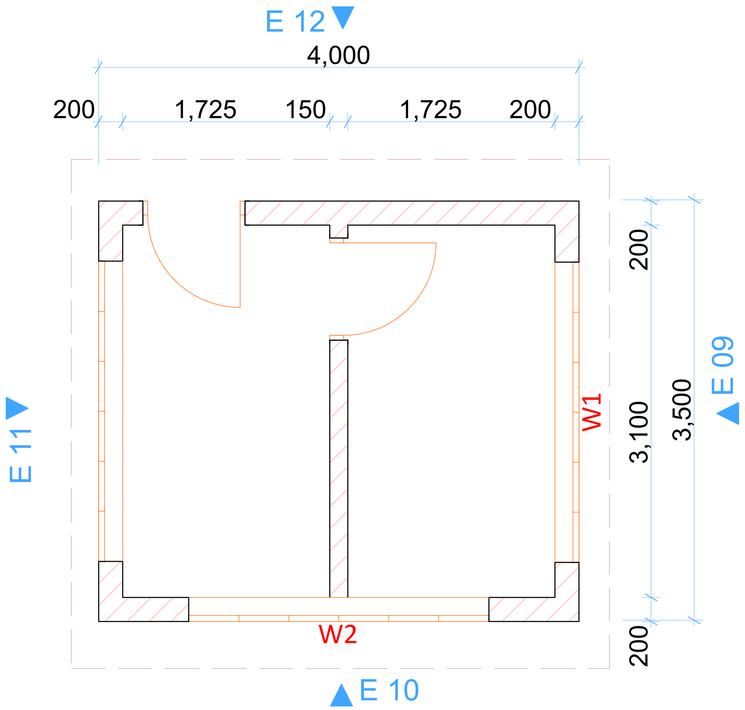

FLOOR PLAN

I.D	WINDOWS SCHEDULE
W1	2500X1200mm high
W2	2500X1200mm high
W3	2500X1200mm high

GENERAL NOTES

1). All measurements in millimetres unless otherwise stated

2.) All dimensions to be checked on site. Written dimension rules over scaled dimensions. ANY discrepancy in dimensions to be reported to the Residence Engineer before any work commences.

3.) All construction works to comply with the latest K.B.S standard codes of practice.

PROPOSED RENOVATIONS & REHABILITATION

1.) Internal painting
2.) Replace floor tiles
3.) External painting
4.) Replace roofing
5.) Repair windows & curtain boxes
6.) Replace door

REV.	DESCRIPTION:	DATE:	DRAWN BY:	DESIGNED / CHECKED BY:	CLIENT:	PROJECT: RENOVATIONS AND REHAILITATION TO DANDORA (NEW KPCU)	
A.	FIRST ISSUE	28/05/2020	F K. Ngigi	1. Eng. Richard Kanui	MINISTRY OF AGRIGULTURE, LIVESTOCK, FISHERIES &COORPARATIVES	TITLE: WEIGH BRIDGE CONTROL ROOM	DRG NO: ----
				2. Eng. Dishon Mukaya			SCALE: 1:25
				3. Eng. Musungu		Contract NO:	Sheet:
				4. Eng. Micheal Kamwere			N. Sheet:
				5. Eng. Simiyu			